FORTH ROAD BRIDGE

INSPECTION DEPARTMENT
N.E. TROUGH WELD
DATE: 2014.11.12..

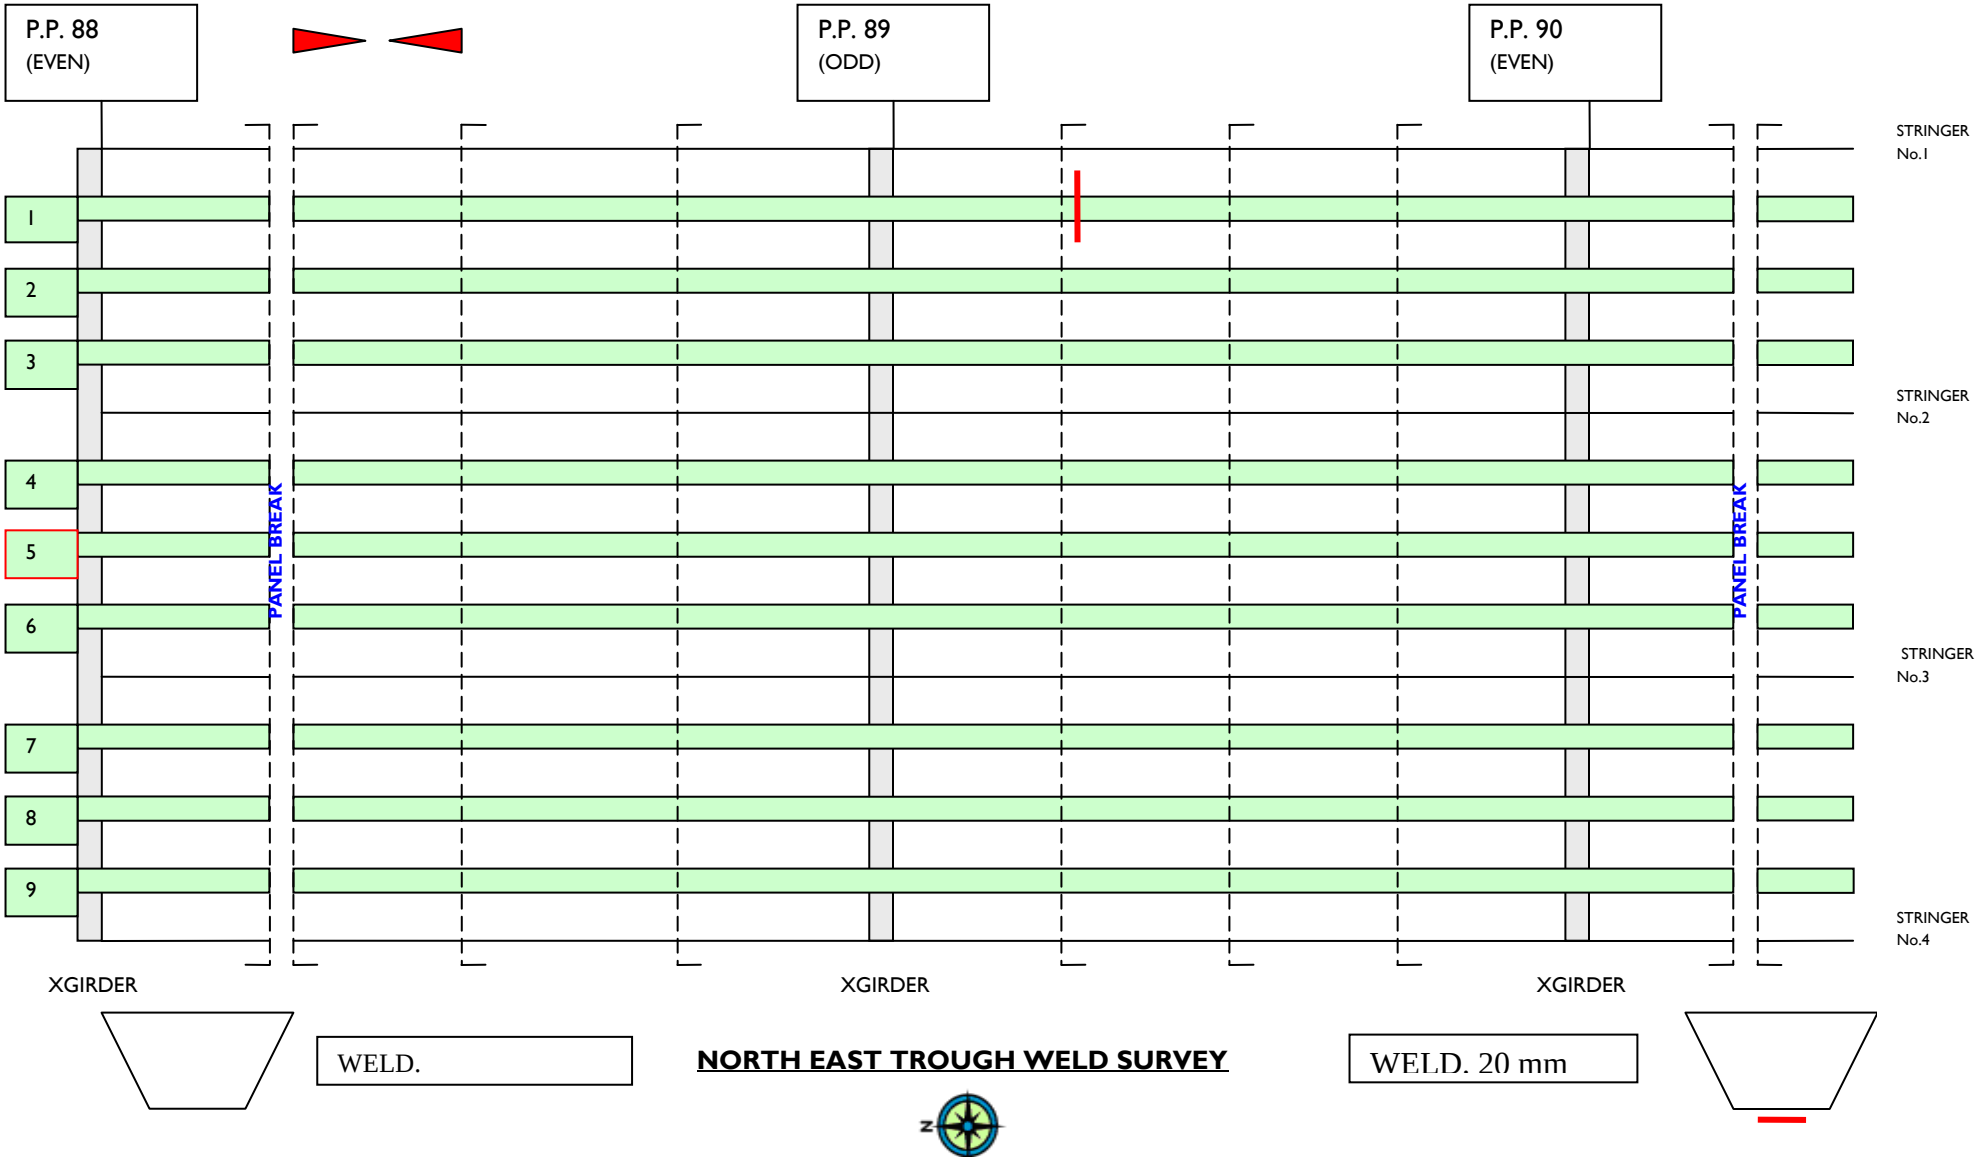

NORTH EAST TROUGH WELD SURVEY

G:\dd\t&p\rnmmd\branch8\FRBFOI~1\25A97~1.INS\FE74EC~1\Mainspan\INDEPE~1\TROUGH~1.12\Trough Weld Survey Sheet N.E. 2014.11.12. PP. 88-90..doc