FORTH ROAD BRIDGE

INSPECTION DEPARTMENT
S.E. TROUGH SURVEY.
DATE: 01.05.14

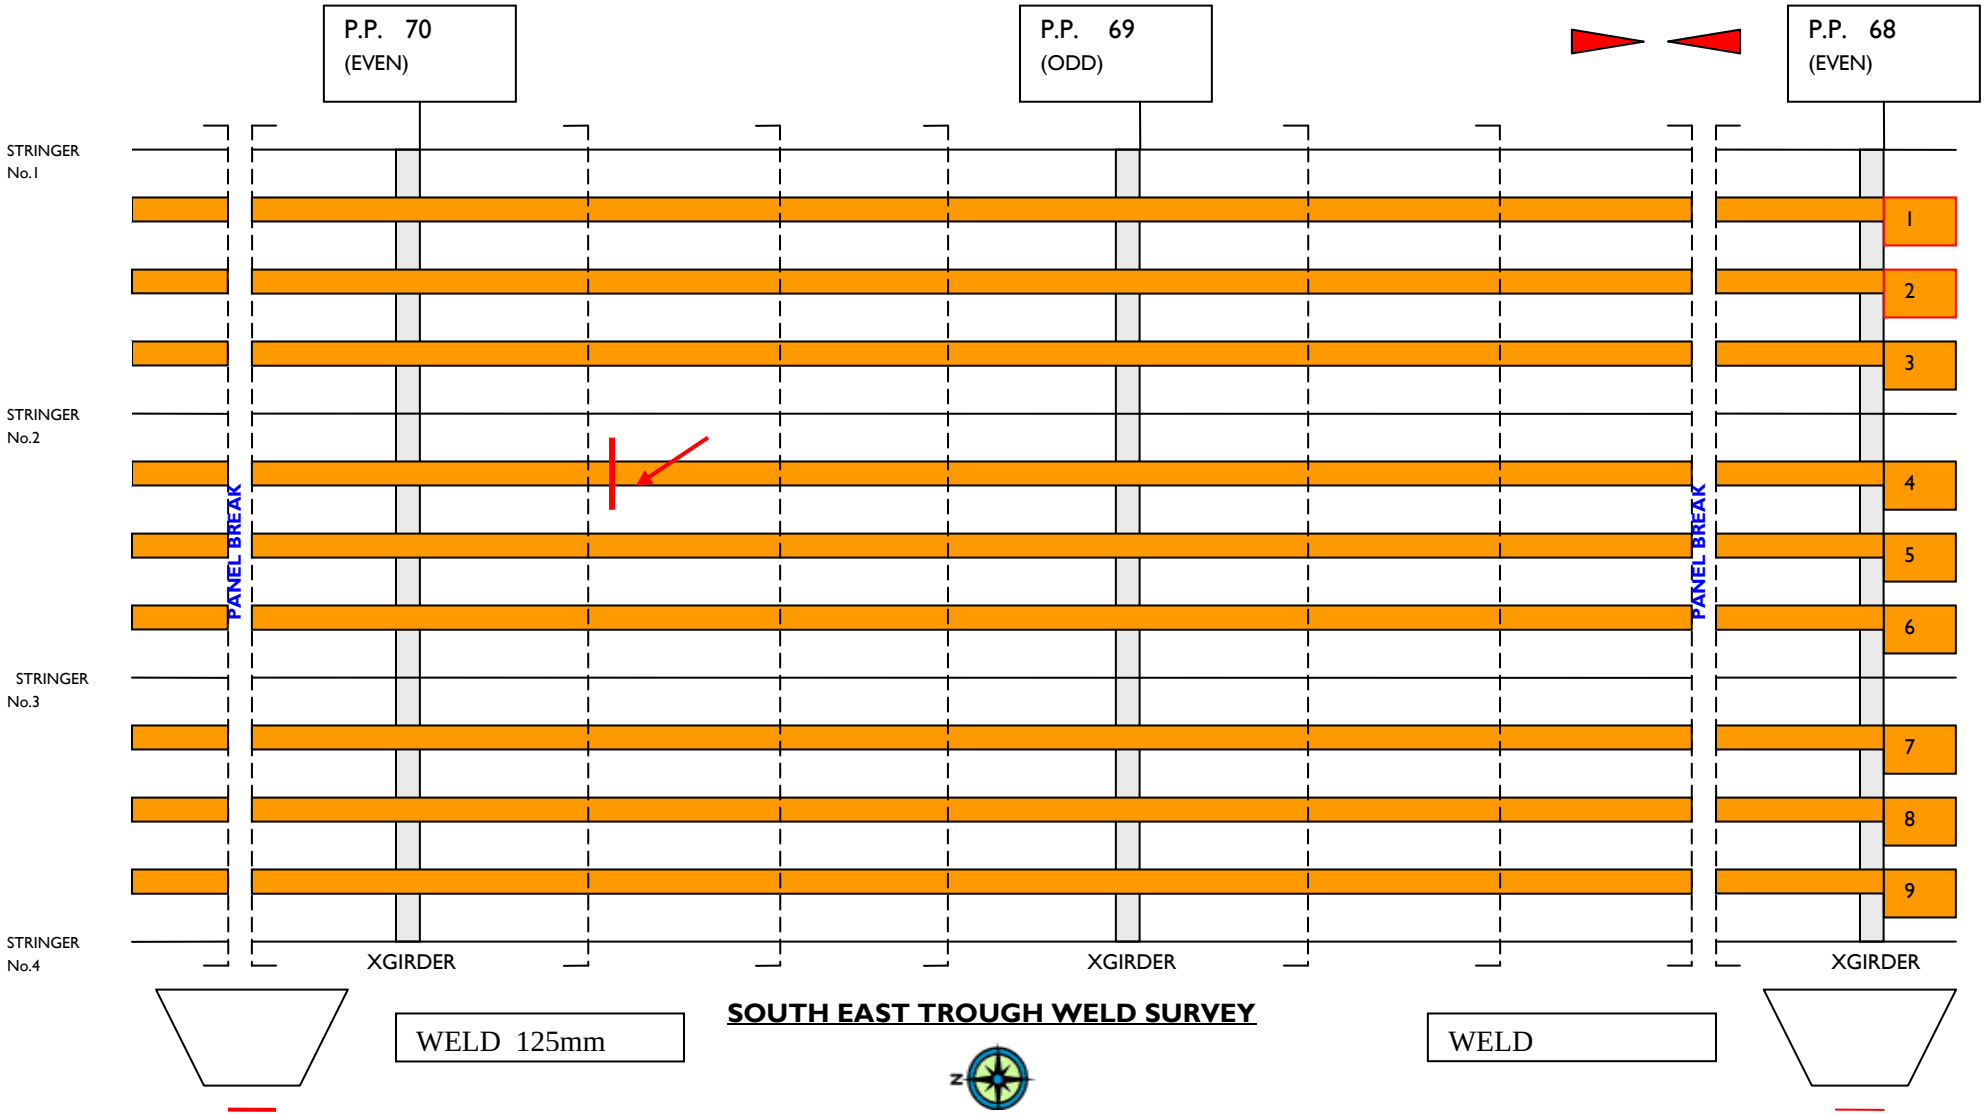

G:\dd\t&p\rnmmd\branch8\FRBFOI~1\25A97~1.INS\FE74EC~1\Mainspan\INDEPE~1\TROUGH~1.01\Trough weld survey sheet. S.E. PP67-70 01.05.14.doc